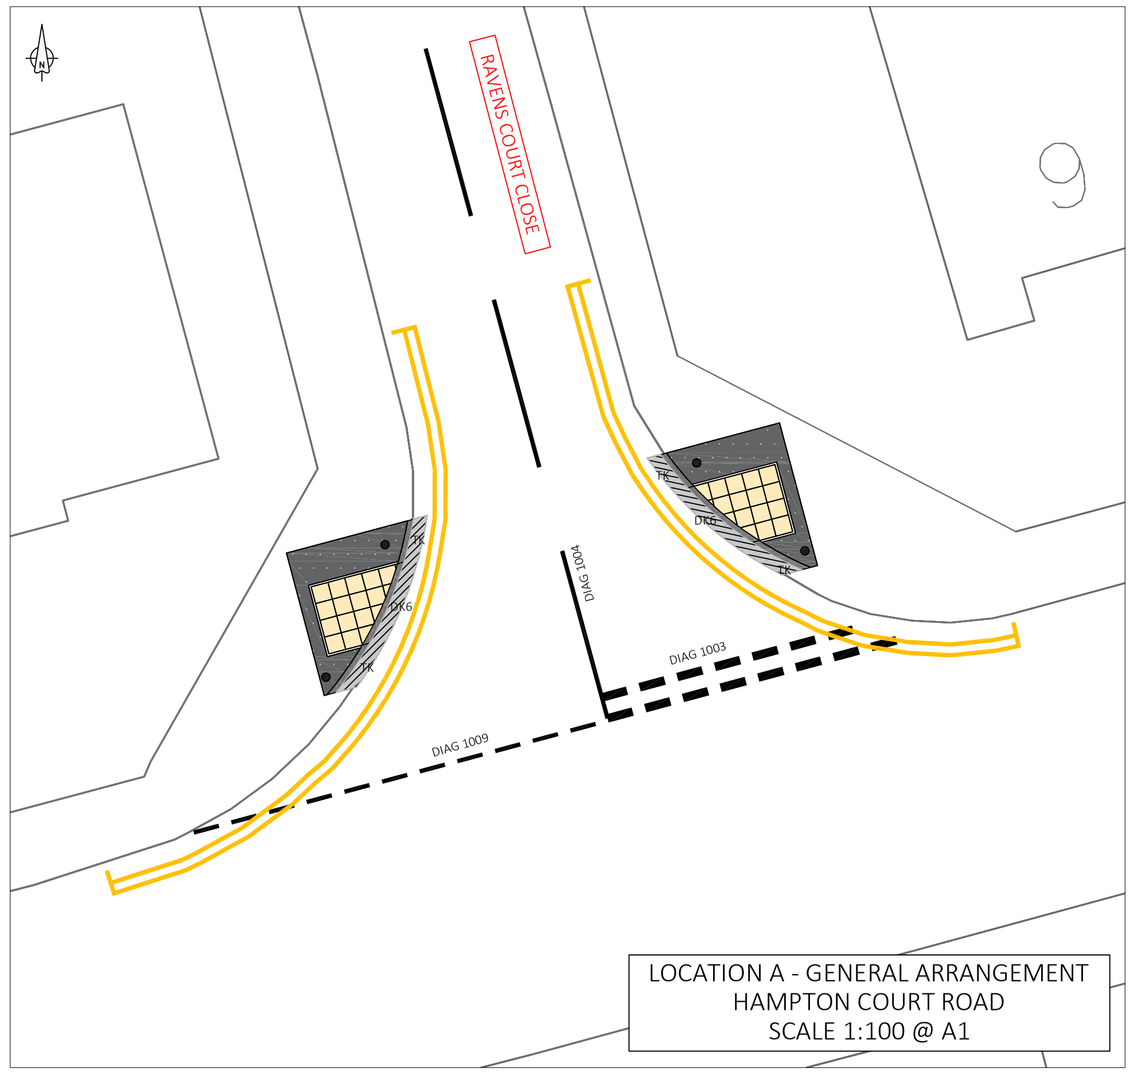

LOCATION A - GENERAL ARRANGEMENT
HAMPTON COURT ROAD
SCALE 1:100 @ A1

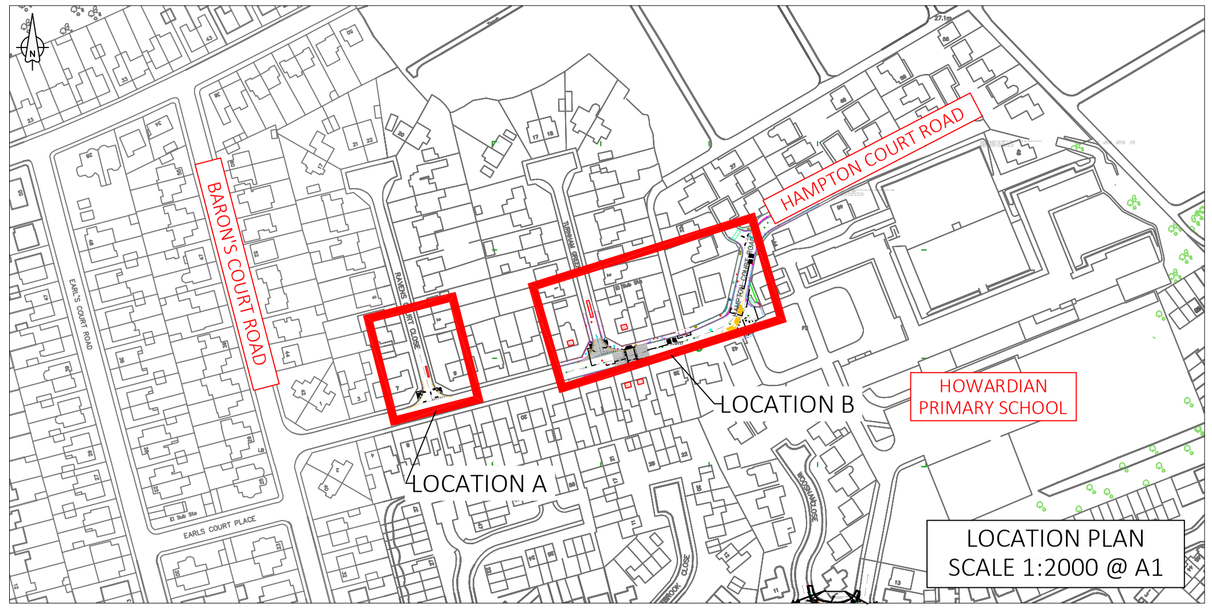

LOCATION PLAN
SCALE 1:2000 @ A1

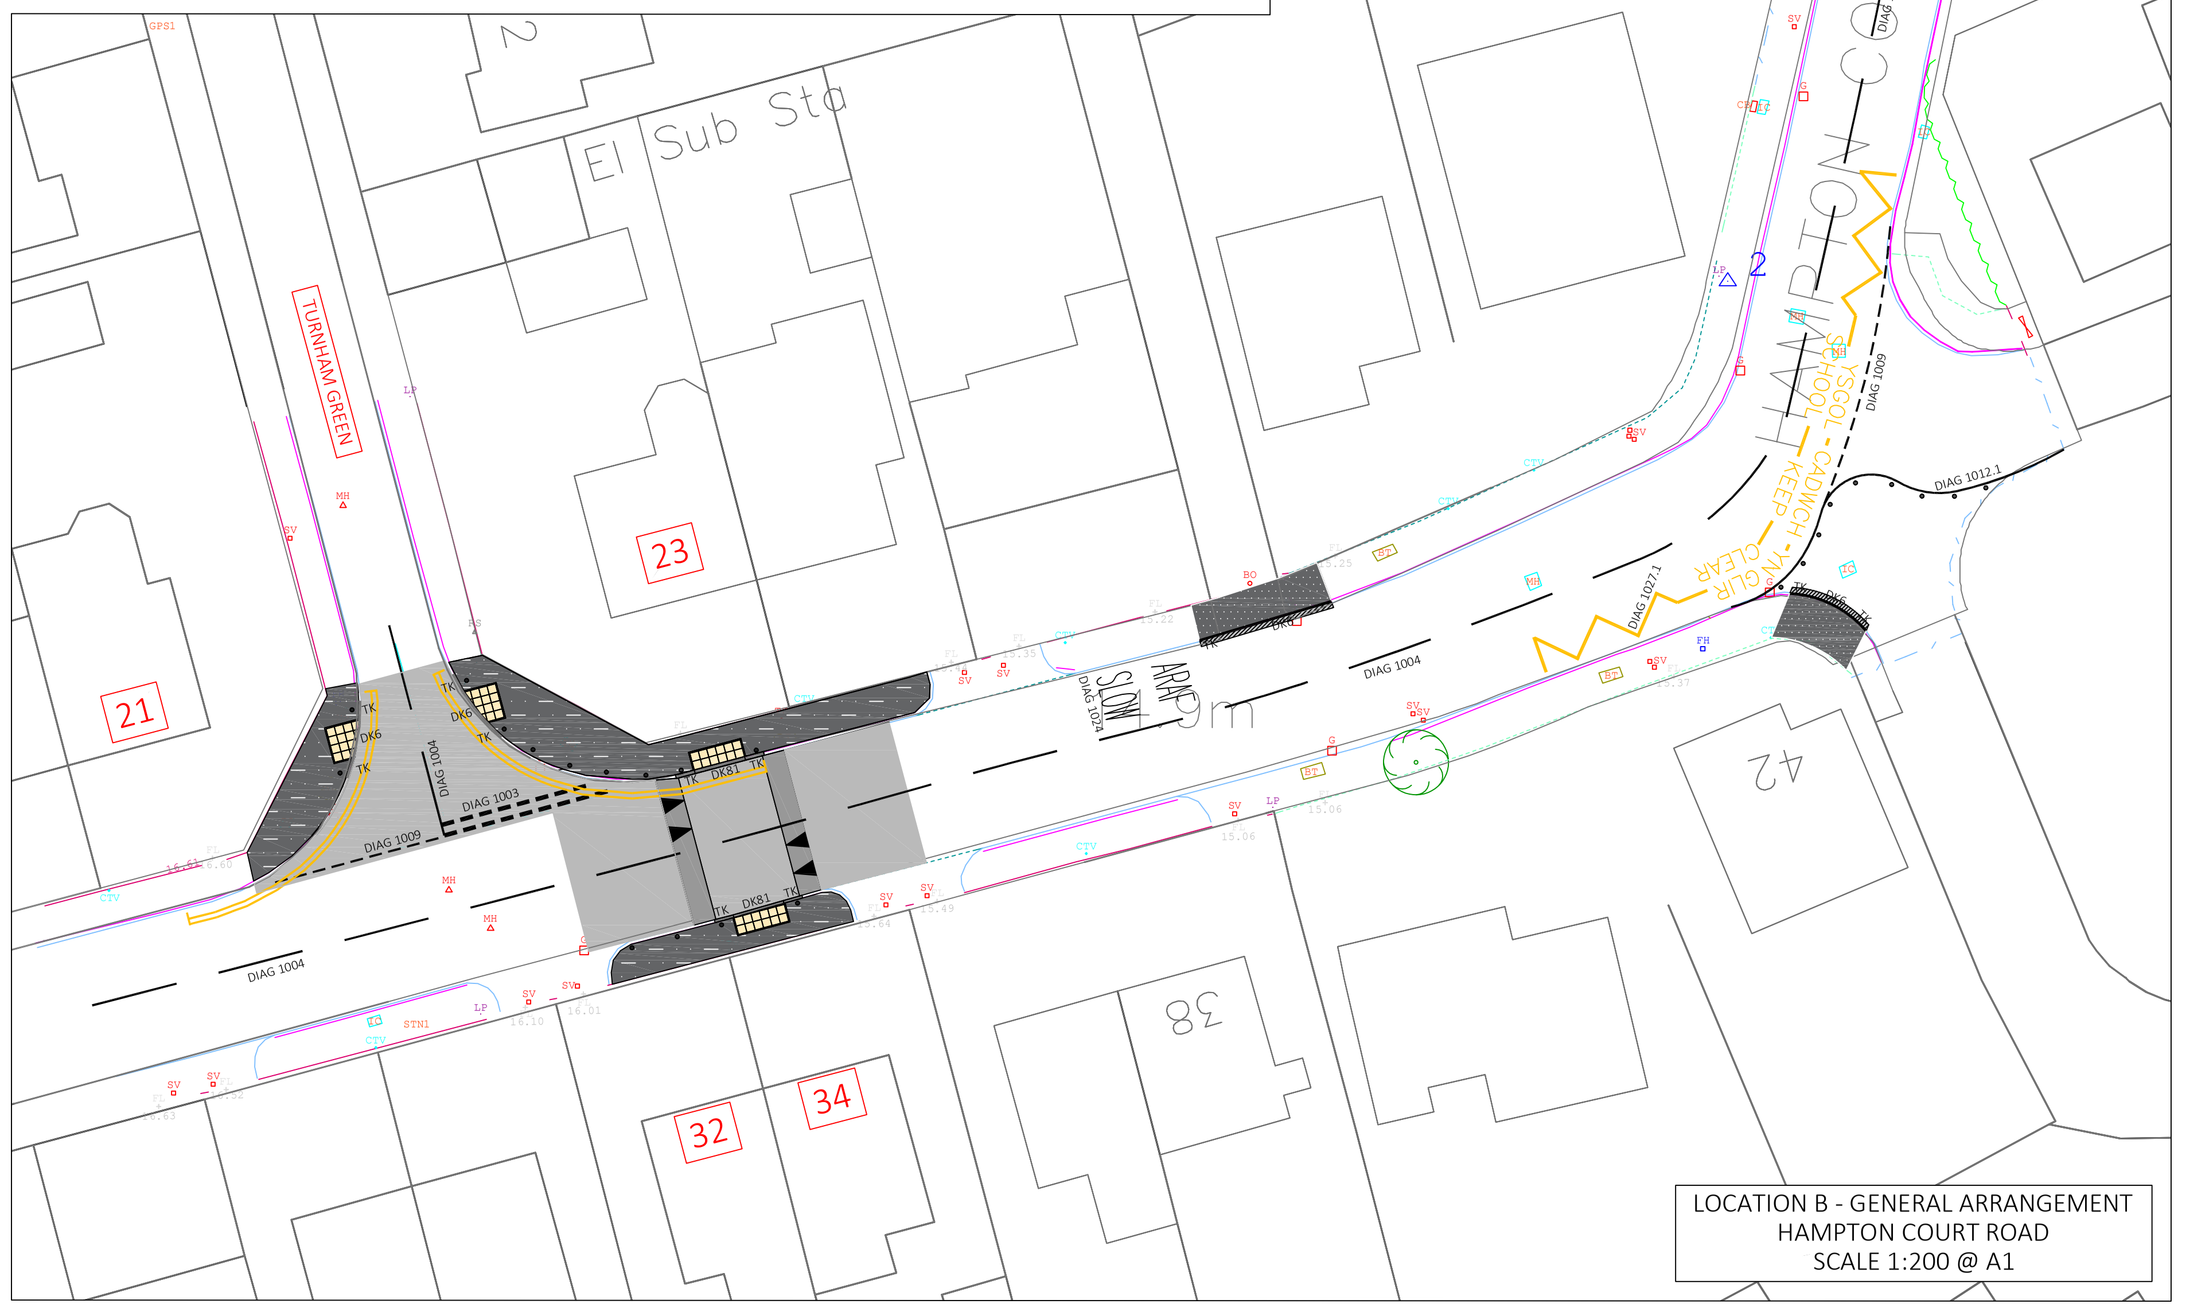

LOCATION B - GENERAL ARRANGEMENT
HAMPTON COURT ROAD
SCALE 1:200 @ A1

KEY

- PROPOSED AREA OF CARRIAGEWAY TO BE PLANED 40mm AND RESURFACED WITH 40mm AC10 CLOSE SURFACE COURSE PMB 75-130/75 TO BS 13108-1 MIN 65PSV
- PROPOSED FLEXIBLE FOOTWAY CONSTRUCTION TYPE 2: AC20 DENSE BINDER COURSE 100/150REC 50mm THICK; AC6 SURFACE COURSE 1260/220 25mm THICK.
- PROPOSED FLEXIBLE FOOTWAY CONSTRUCTION TYPE 1: TYPE 1 SUB-BASE 150mm THICK; AC20 DENSE BINDER COURSE 100/150REC 50mm THICK; AC6 SURFACE COURSE 1260/220 25mm THICK.
- CARRIAGEWAY TO BE REINSTATED. 300mm FROM FRONT FACE OF KERB WITH HOT BITUMEN SEAL OVER BANDING.
- 75mm SPEED TABLE TO BE INSTALLED. REFER TO DRAWING 008.
- PROPOSED 400x400X65mm PRECAST CONCRETE TACTILE PAVING SLABS COLOUR RED. SURROUNDED BY 150 x 50mm PATH EDGING. REFER TO DRAWING 008.
- PROPOSED 400x400X65mm PRECAST CONCRETE TACTILE PAVING SLABS COLOUR BUFF. SURROUNDED BY 150 x 50mm PATH EDGING. REFER TO DRAWING 008.
- PROPOSED MODUSTAR BELISHA BEACON. REFER TO DRAWING 008.
- PROPOSED PERMANENT BOLLARD POLYURETHANE NON-ILLUMINATED GLADSON MANCHESTER, REBOUND, LOCKFAST SOCKET. WITH RED AND WHITE MICROPRISMATIC REFLECTIVE STRIPS. 2 x 12.5mm & 1 x 63mm. TO BE INSTALLED JUST BEHIND KERB LINE OUTSIDE NUMBERS 21, 23, 32 & 34. TO BE INSTALLED MINIMUM OF 450mm FROM THE EDGE OF CARRIAGEWAY IN OTHER LOCATIONS.
- PROPOSED KERB LINE.

TK TRANSITION KERB
DK DROPPED KERB
BN BULLNOSE KERB

NOTES: ALL ROAD MARKINGS TO COMPLY WITH THE TSRGD 2016 & CHAPTER 5 OF THE TRAFFIC SIGNS MANUAL.
ALL ROAD MARKINGS TO BE TIED TO EXISTING.

© COPYRIGHT OF THE CITY OF CARDIFF COUNCIL. ALL RIGHTS RESERVED.
DRAWING CAN BE SCALED FOR PLANNING APPLICATION PURPOSES ONLY.
© Crown copyright and database rights (2011) Ordnance Survey 100023376.
© Hawlfraint y Goron a hawliau cronfa ddata (2011) Arolwg Ordnans 100023376.

FS 25745

CARDIFF CAERDYDD
DESIGN CONTRACTS AND DELIVERY
DYLUNIO CONTRACTAU A DARPARU
Andrew Gregory
DIRECTOR FOR CITY SERVICES
CYFARWYDDWR GWASANAETHAU'R DDINAS

Rev	By	Date	Description of Amendment	Chk.by	Date
			FOR TENDER		

CYNGOR DINAS CAERDYDD THE CITY OF CARDIFF COUNCIL

Project: HOWARDIAN PRIMARY SCHOOL SCHOOL SAFETY ZONE
Title: HAMPTON COURT ROAD GENERAL ARRANGEMENT & LOCATION PLAN

Checked	NT	Path ...	
Drawn	TG	Project Number	Drawing Number
Scale	AS SHOWN	CO17003	001
Date	03/2018		

do not scale drawing except for planning application purposes

County Hall, Atlantic Wharf, Cardiff CF10 4UW
Telephone 029 2287 2456