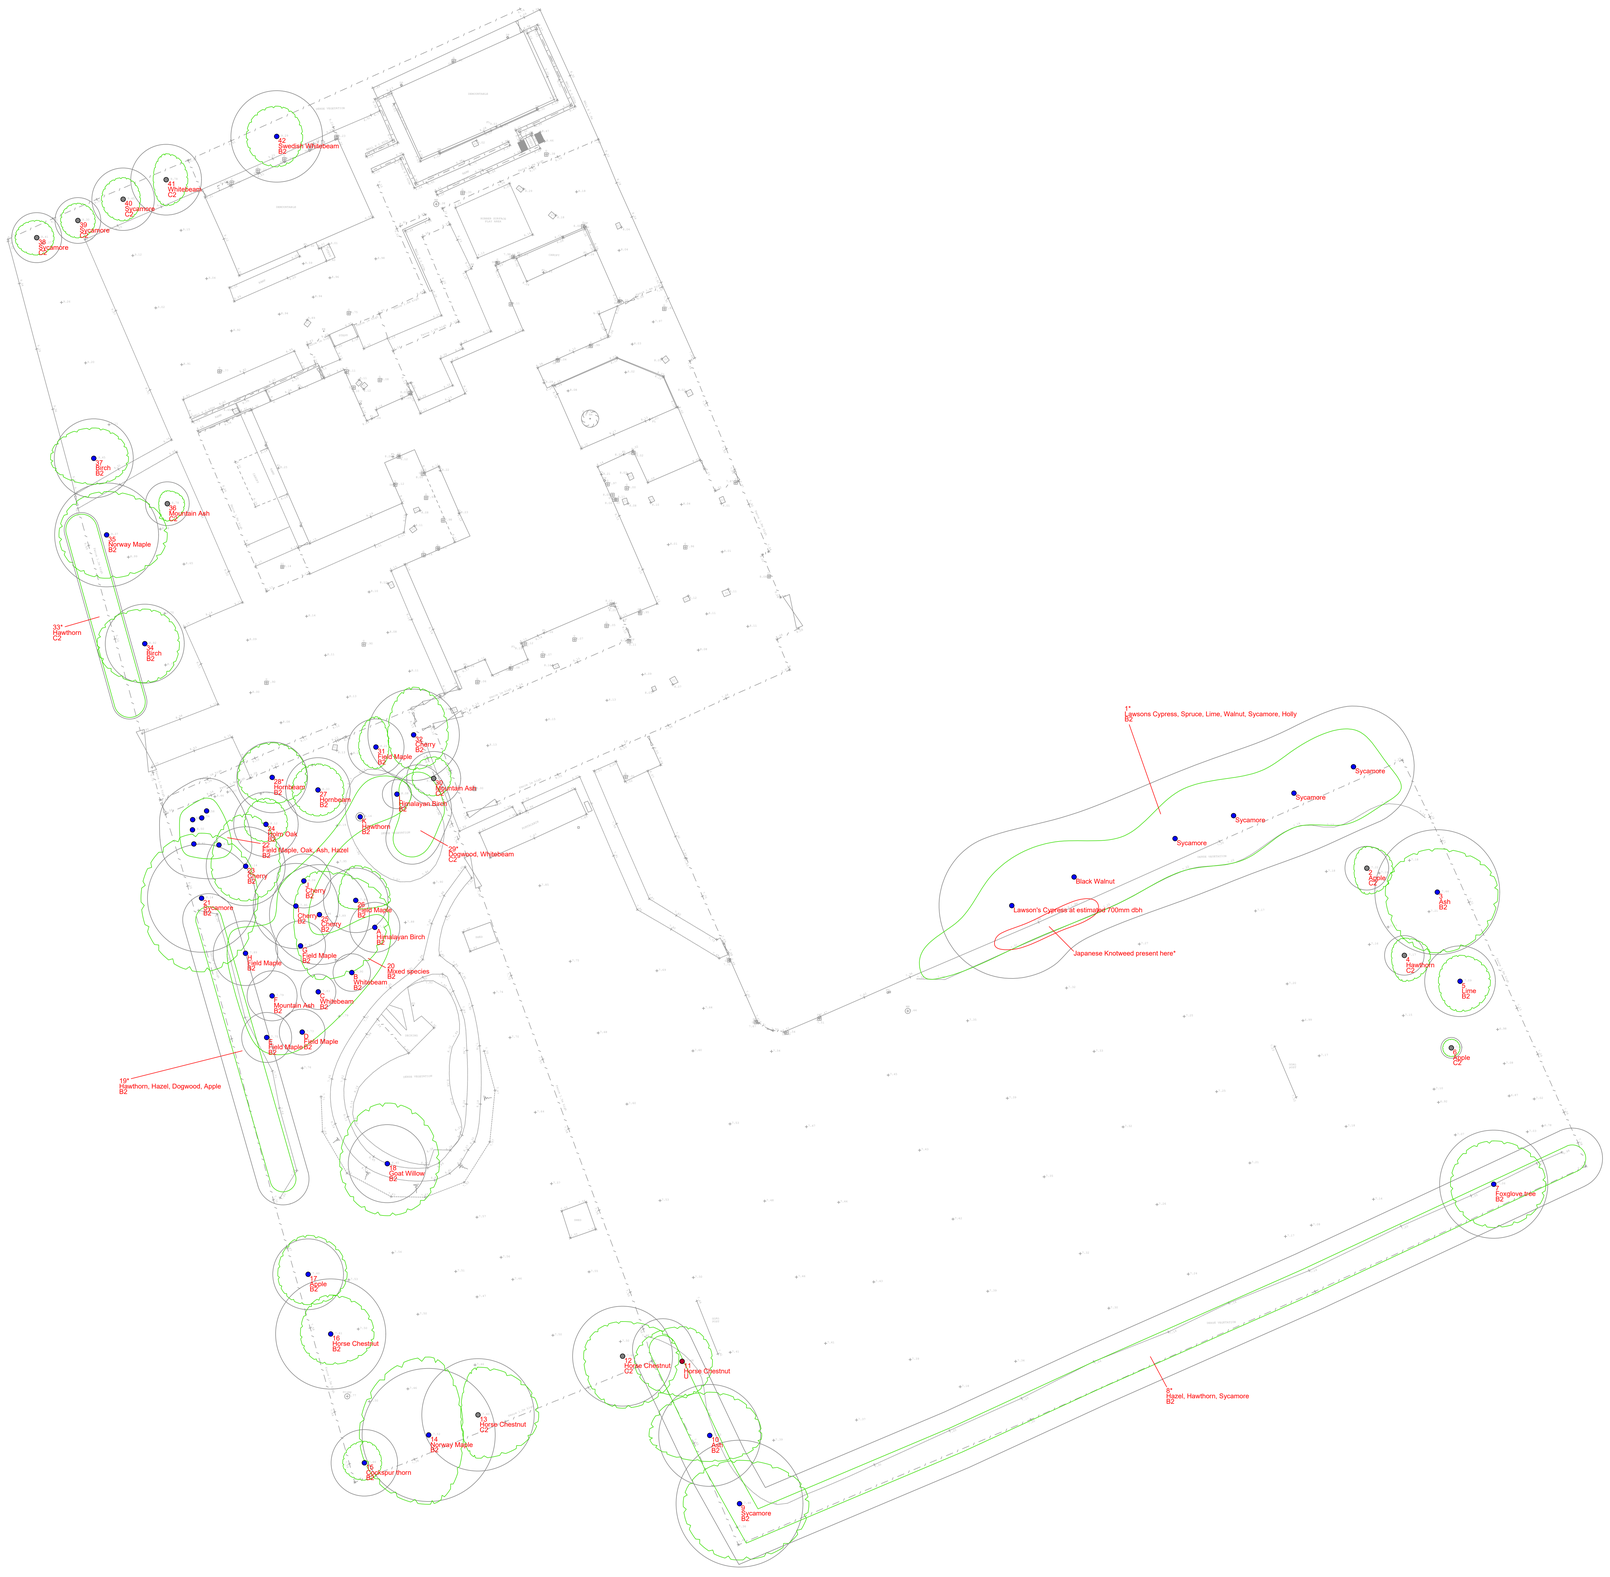

Cardiff Treescapes
Arboricultural Consultants
17 Ravenscourt Close, Penylan, Cardiff, CF23 9DJ
Tel/Fax/Voice mail 029 2048 1284
e-mail: info@cardiff-treescapes.com Web: www.cardiff-treescapes.com

Site: St Mary The Virgin Primary School, Butetown	1-250@A0
Drawing Title: Tree Constraints Plan	Nov 2018

Key:

- Category A
- Category B
- Category C
- Category U

Category — Crown Spread
Root Protection Area — Tree Number, Species, Category

NOTE: Tree/group numbers marked with an * have approximate locations.